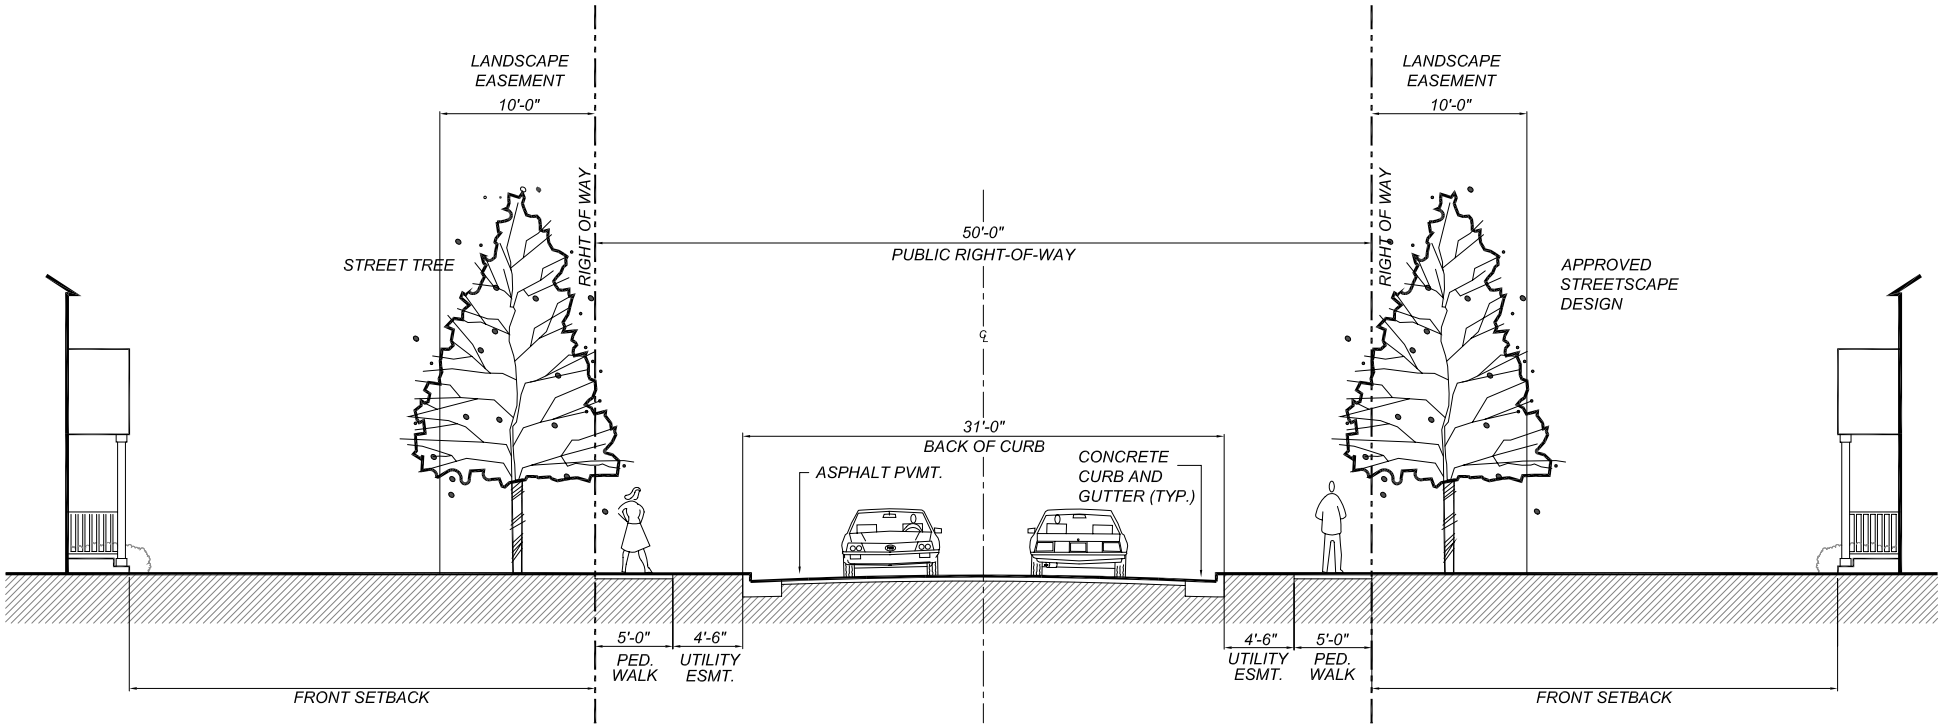

Typical Street Section - Urban Road - 50' R.O.W.

Not to Scale

Note: Existing City of Lakeland street standard, not preferred.

Brenda P. Solomito
Land Planner
10145 Mackwood Drive • Lakeland, TN 38002
brendasolomito@bellsouth.net

ENGINEERING • PLANNING
LANDSCAPE ARCHITECTURE
SRC CONSULTING, LLC
5909 Shelby Oaks Drive
Suite 200
Memphis TN 38134
Tel: 901-373-0380
Fax: 901-373-0370
info@SRCE-memphis.com
May 31, 2006
P:\E024\Design Standards\Design_Sections.dwg

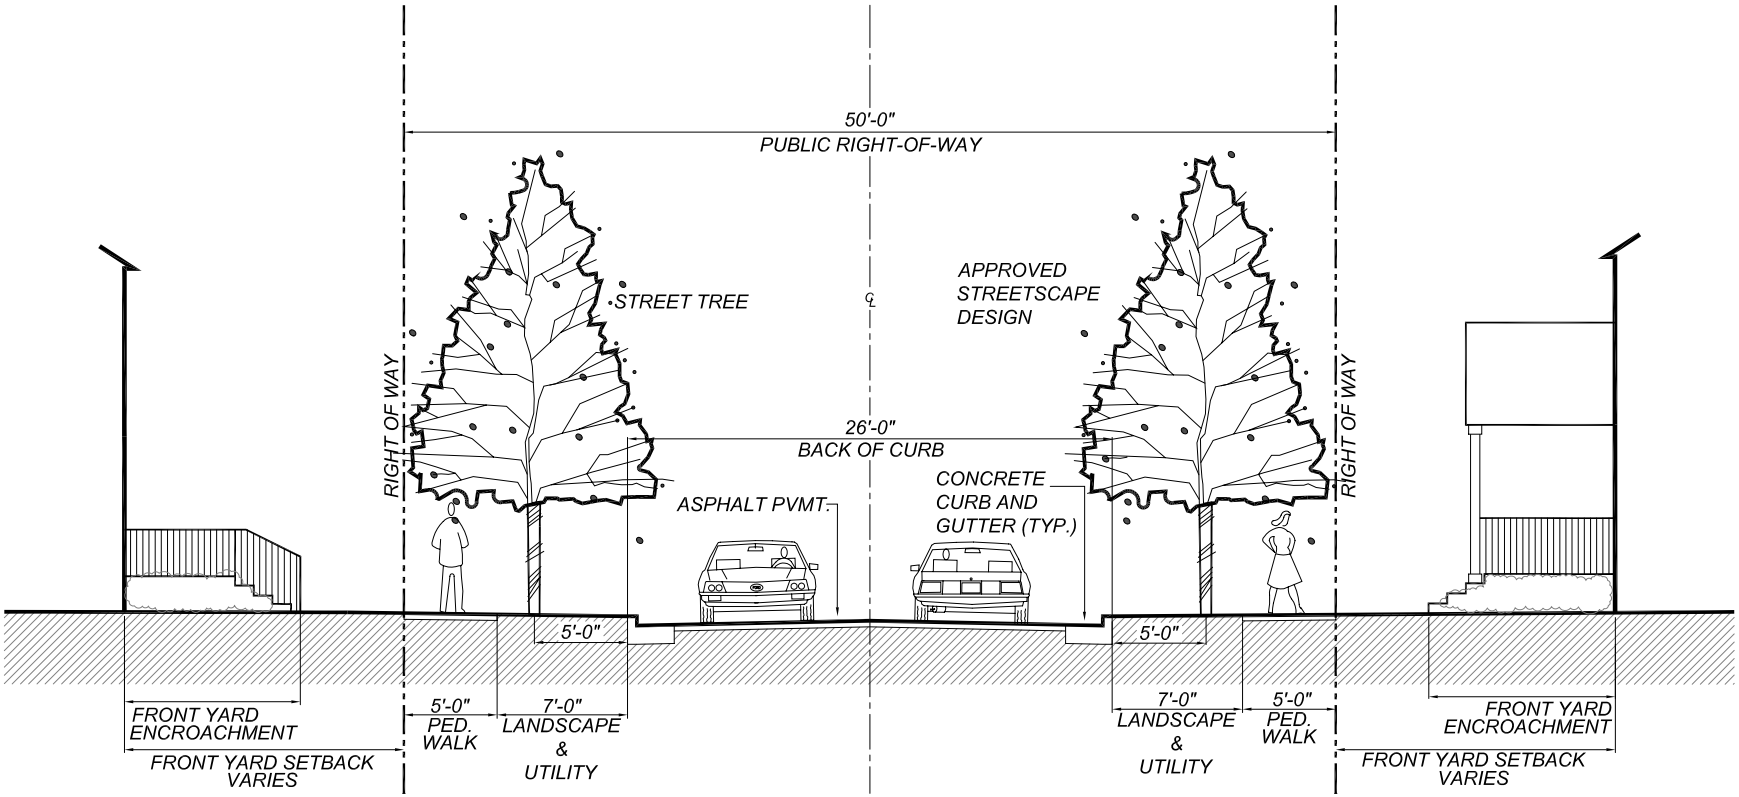

Traditional Neighborhood Development Public Road

Not to Scale

Brenda P. Solomito
Land Planner
10145 Mackwood Drive • Lakeland, TN 38002
brendasolomito@bellsouth.net

SRC CONSULTING, LLC
ENGINEERING • PLANNING
LANDSCAPE ARCHITECTURE
5909 Shelby Oaks Drive
Suite 200
Memphis TN 38134
Tel: 901-373-0380
Fax: 901-373-0370
info@SRCE-memphis.com
May 31, 2006
P:\E024\Design Standards\Design_Sections.dwg

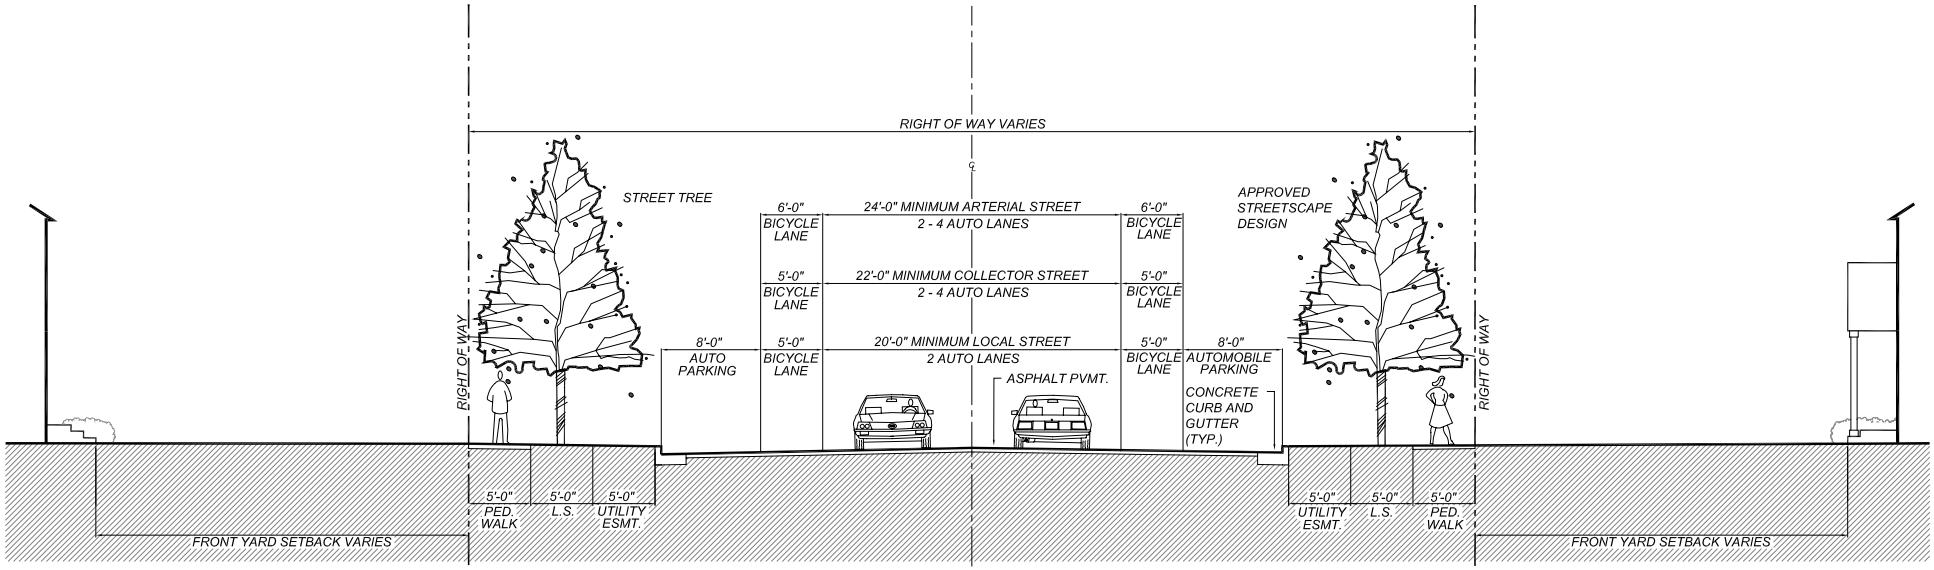

Typical Street Section - Urban Road W/ Bike Lanes

Not to Scale

Brenda P. Solomito
Land Planner
10145 Mackwood Drive • Lakeland, TN 38002
brendasolomito@bellsouth.net

SRC CONSULTING, LLC
ENGINEERING • PLANNING
LANDSCAPE ARCHITECTURE
5909 Shelby Oaks Drive
Suite 200
Memphis TN 38134
Tel: 901-373-0380
Fax: 901-373-0370
info@SRCE-memphis.com
May 31, 2006
P:\E024\Design Standards\Design_Sections.dwg

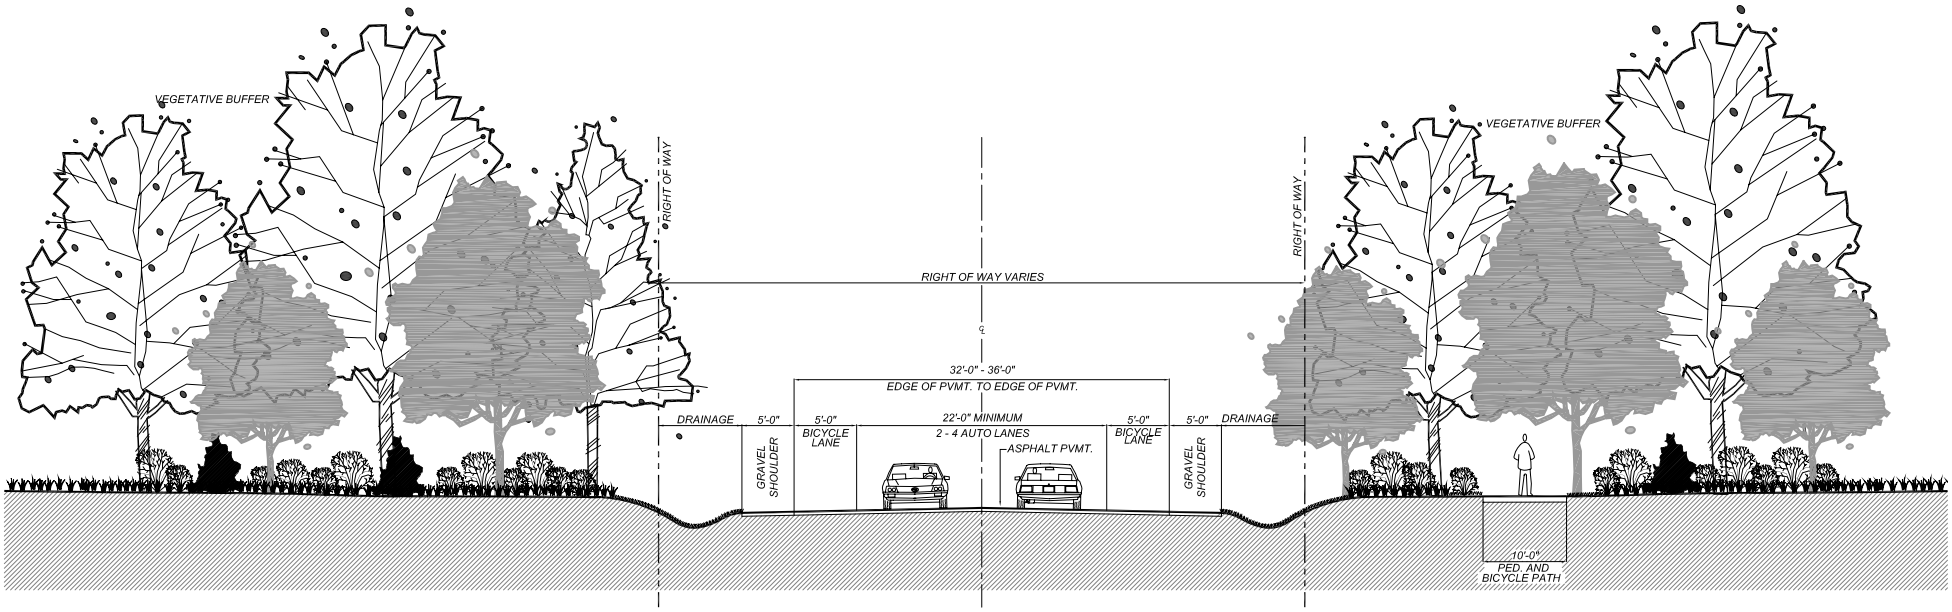

Typical Street Section - Rural Road W/ Bike Lanes

Not to Scale

Brenda P. Solomito
Land Planner
10145 Mackwood Drive • Lakeland, TN 38002
brendasolomito@bellsouth.net

ENGINEERING • PLANNING
LANDSCAPE ARCHITECTURE
SRC CONSULTING, LLC
5909 Shelby Oaks Drive
Suite 200
Memphis TN 38134
Tel: 901-373-0380
Fax: 901-373-0370
info@SRCE-memphis.com
May 31, 2006
P:\E024\Design Standards\Design_Sections.dwg

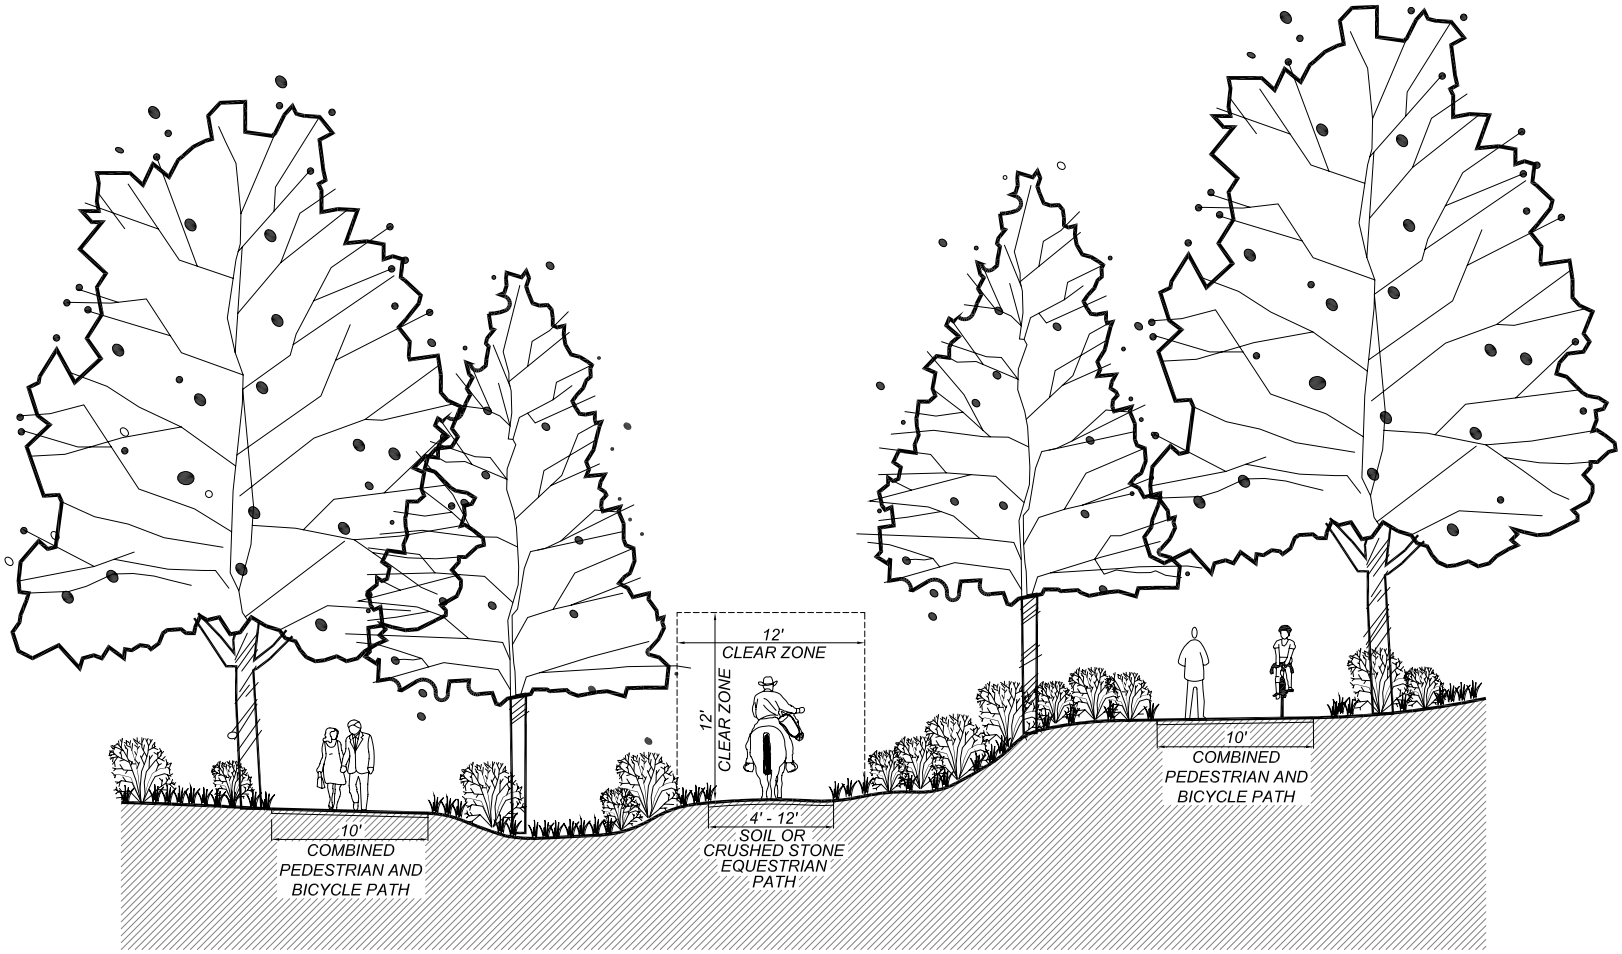

Typical Path Sections

Not to Scale

Brenda P. Solomito
Land Planner
10145 Mackwood Drive • Lakeland, TN 38002
brendasolomito@bellsouth.net

ENGINEERING • PLANNING
LANDSCAPE ARCHITECTURE
SRC CONSULTING, LLC
5909 Shelby Oaks Drive
Suite 200
Memphis TN 38134
Tel: 901-373-0380
Fax: 901-373-0370
info@SRCE-memphis.com
May 31, 2006
P:\E024\Design Standards\Design_Sections.dwg

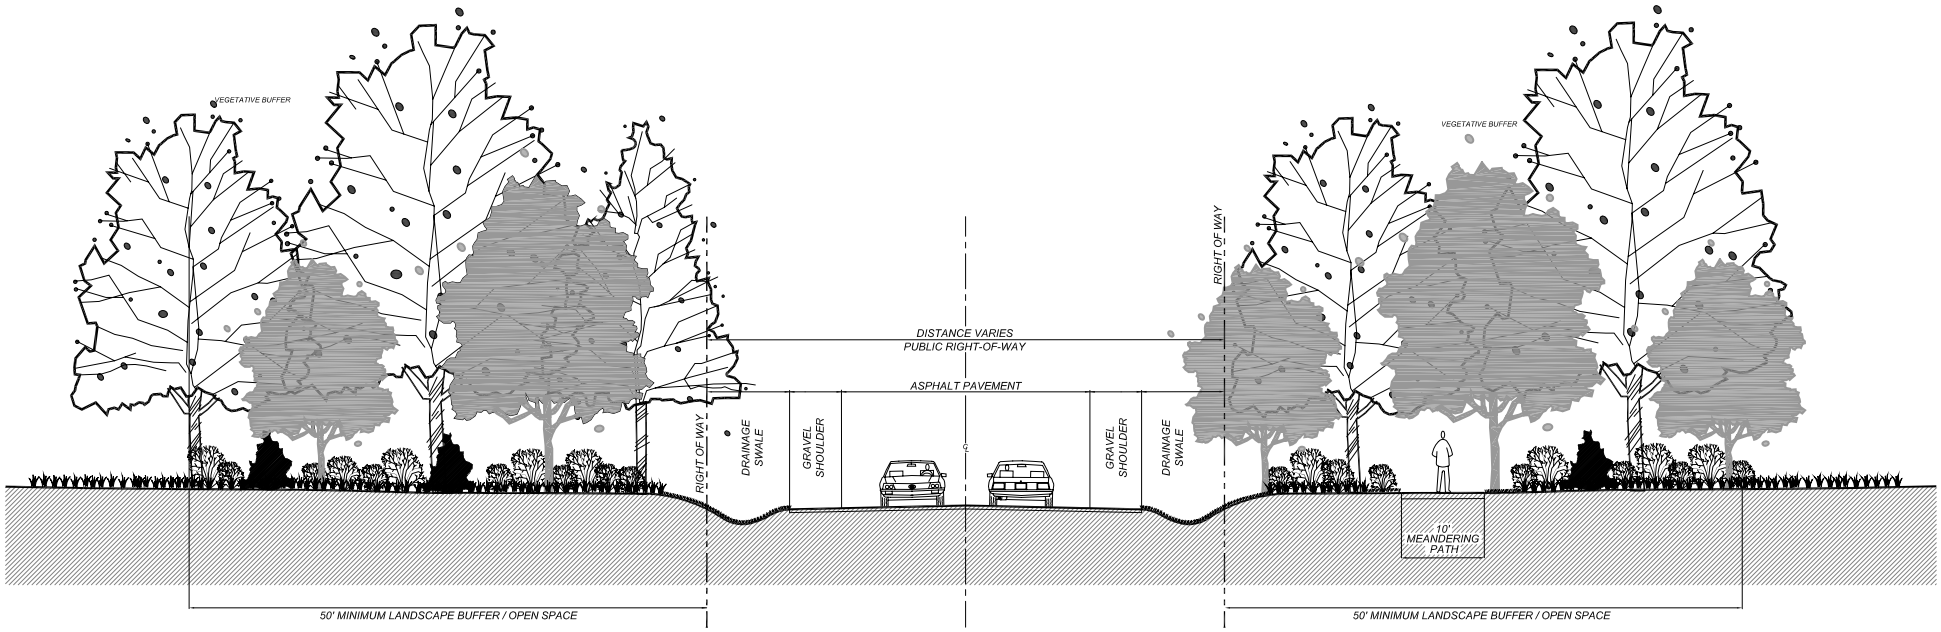

Scenic Corridor Design Section

Not to Scale

Note: Width of landscape buffer varies up to 100 feet depending upon existing vegetation, slope of land and other natural features explained in the City of Lakeland Natural Resources Inventory.

LANDSCAPE LANDSCAPE

Brenda P. Solomito
Land Planner
10145 Mackwood Drive • Lakeland, TN 38002
brendasolomito@bellsouth.net

ENGINEERING • PLANNING
LANDSCAPE ARCHITECTURE
SRC CONSULTING, LLC
5909 Shelby Oaks Drive
Suite 200
Memphis TN 38134
Tel: 901-373-0380
Fax: 901-373-0370
info@SRCE-memphis.com
May 31, 2006
P:\E024\Design Standards\Design_Sections.dwg